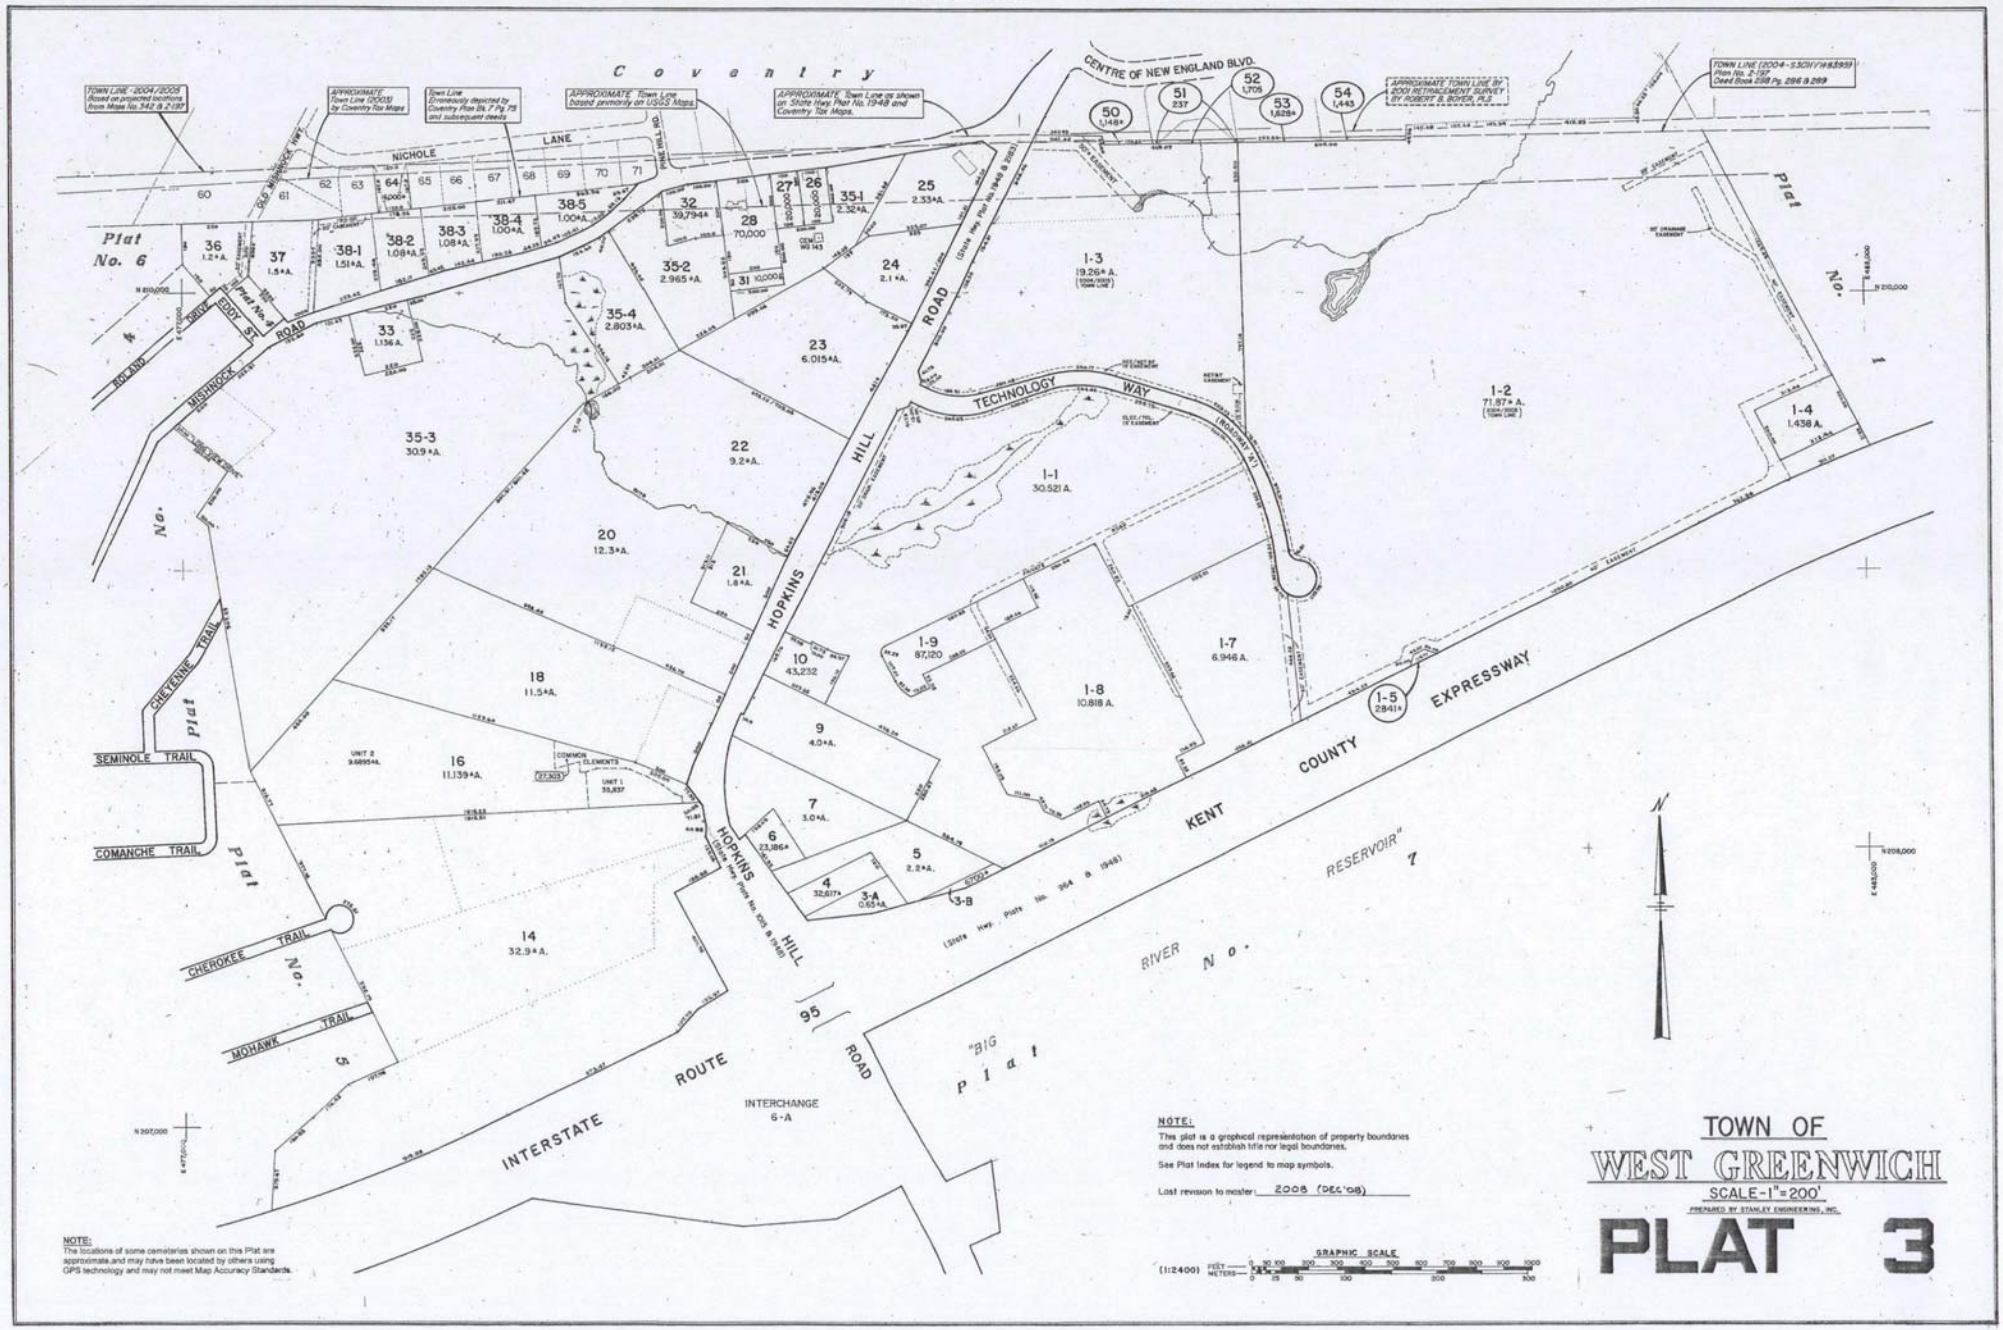
Coventry
TOWN LINE - 2004/2005 Based on projected locations from Maps No. 342 & 2197
APPROXIMATE Town Line (2003) by Coventry Tax Maps
Town Line Erroneously depicted by Coventry Plan Bk. 7 Pg. 75 and subsequent deeds
APPROXIMATE Town Line based primarily on USGS Maps
APPROXIMATE Town Line as shown on State Hwy. Plat No. 1948 and Coventry Tax Maps.
CENTRE OF NEW ENGLAND BLVD.
APPROXIMATE TOWN LINE BY 2001 RETRACEMENT SURVEY BY ROBERT B. BOYER, PLS.
TOWN LINE (2004-5301/1/4&595) Plan No. 2-197 Deed Book 298 Pg. 286 & 289
NICHOLE LANE
Plat No. 6
EDDY ST. DRIVE
MISHNOCK ROAD
DEAD END
HOPKINS HILL ROAD
TECHNOLOGY WAY
CHEYENNE TRAIL
SEMINOLE TRAIL
COMANCHE TRAIL
CHEROKEE TRAIL
MOHAWK TRAIL
COMMON ELEMENTS
UNIT 2
UNIT 1
KENT COUNTY EXPRESSWAY
"BIG RIVER RESERVOIR"
INTERSTATE ROUTE 95
INTERCHANGE 6-A
HOPKINS HILL ROAD
(State Hwy. Plans No. 1015 & 2487)
(State Hwy. Plats No. 264 & 1948)
Plat No. 1
Plat No. 4
Plat No. 5
N
NOTE:
This plat is a graphical representation of property boundaries and does not establish title nor legal boundaries.
See Plat Index for legend to map symbols.
Last revision to master: 2008 (DEC.'08)
GRAPHIC SCALE
(1:2400) FEET METERS
NOTE:
The locations of some cemeteries shown on this Plat are approximate and may have been located by others using GPS technology and may not meet Map Accuracy Standards.
TOWN OF
WEST GREENWICH
SCALE-1"=200'
PREPARED BY STANLEY ENGINEERING, INC.
PLAT 3