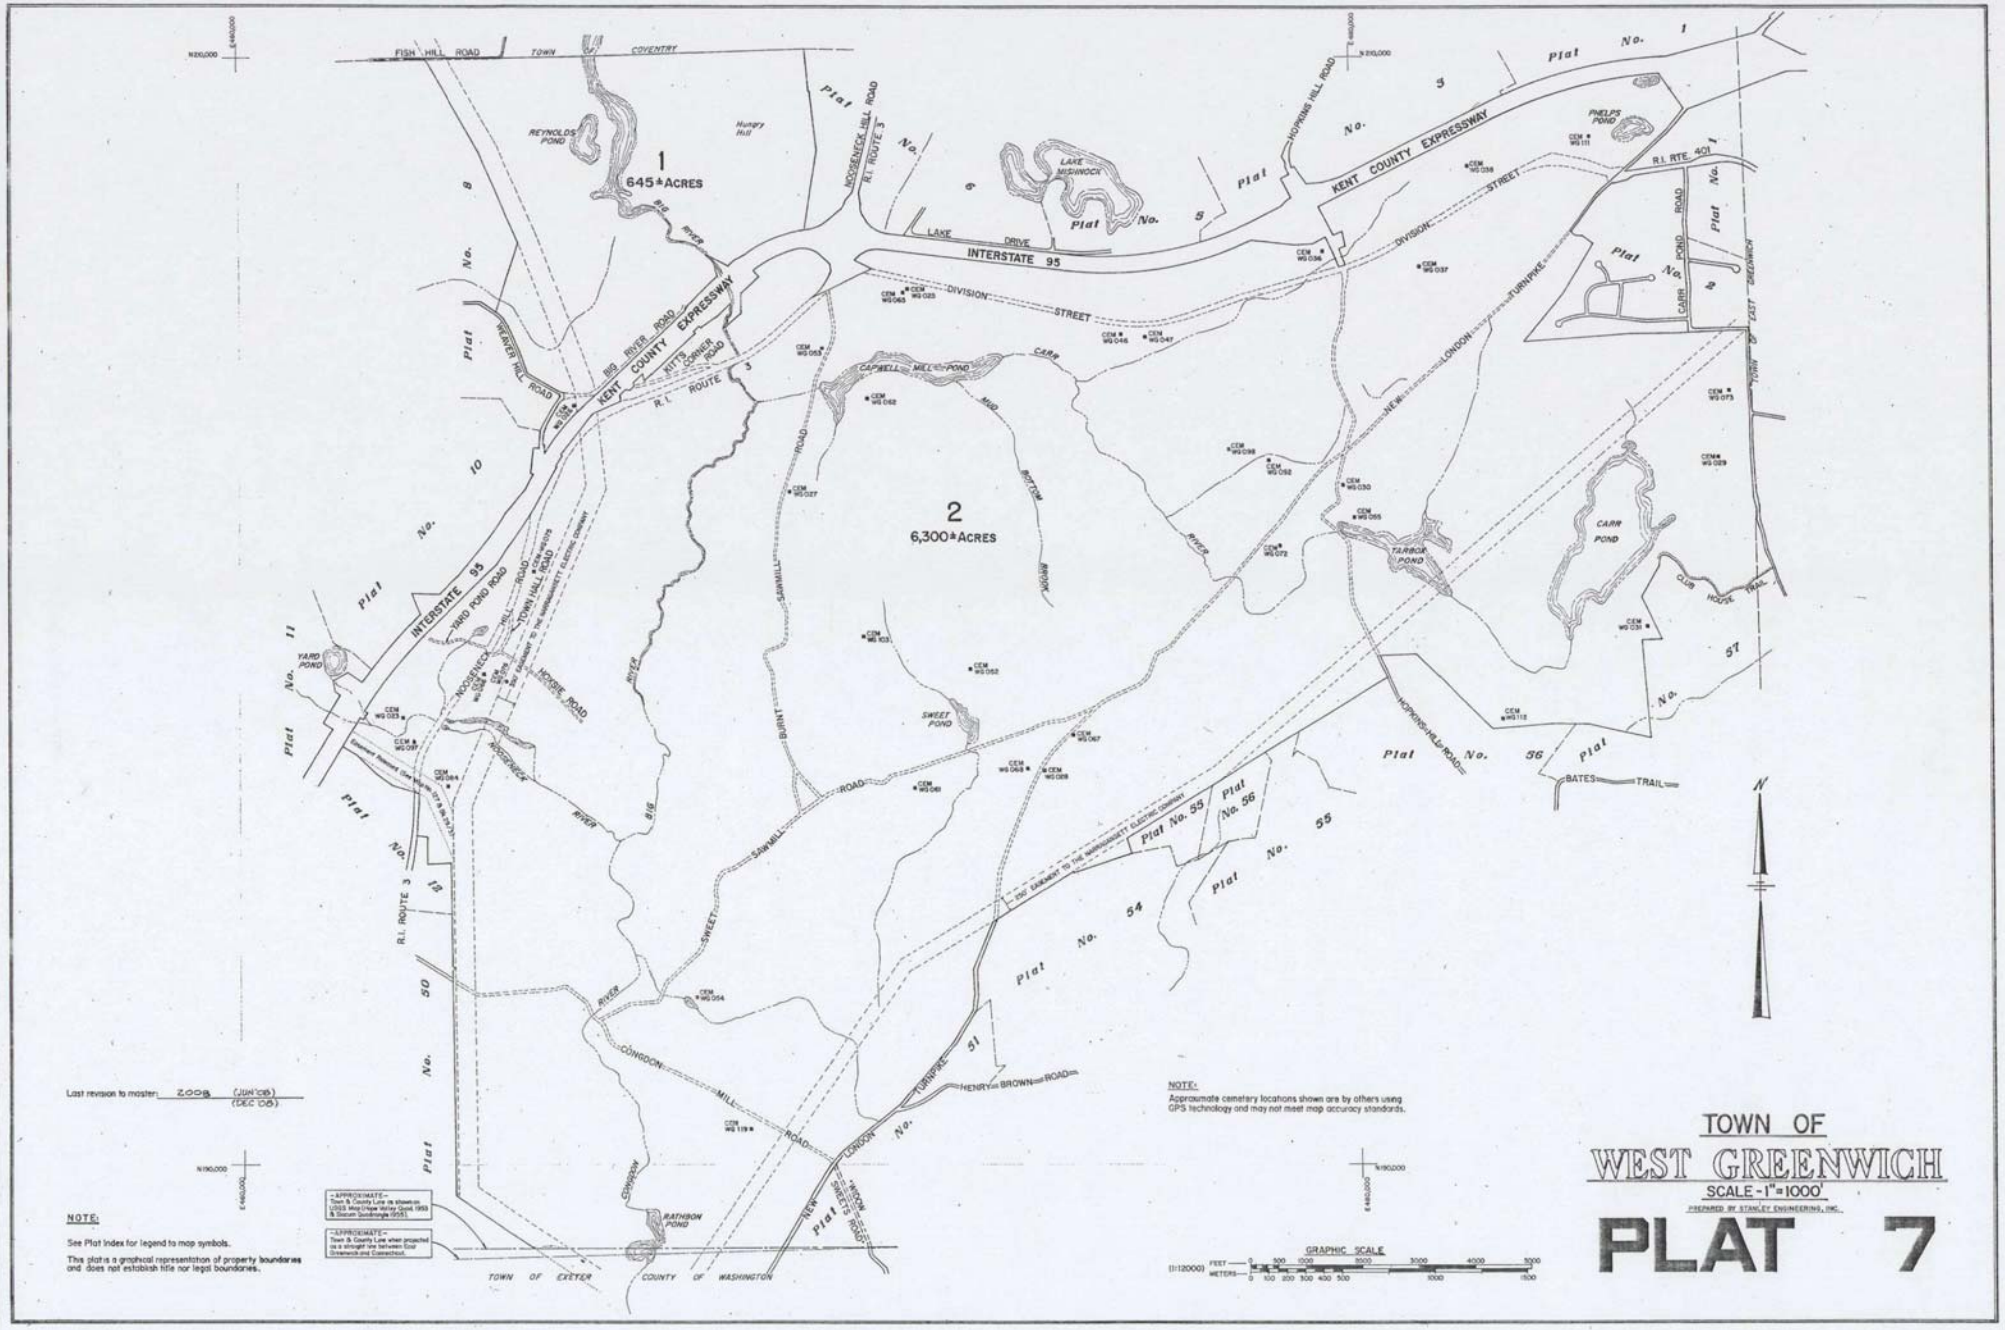
TOWN OF WEST GREENWICH
SCALE - 1" = 1000'
PREPARED BY STANLEY ENGINEERING, INC.
PLAT 7
1
645± ACRES
2
6,300± ACRES
FISH HILL ROAD
TOWN OF COVENTRY
REYNOLDS POND
Hungry Hill
BIG RIVER
NOOSENECK HILL ROAD
R.I. ROUTE 3
LAKE MISHNOCK
LAKE DRIVE
INTERSTATE 95
KENT COUNTY EXPRESSWAY
HOPKINS HILL ROAD
PHELPS POND
R.I. RTE. 401
DIVISION STREET
LONDON TURNPIKE
NEW LONDON TURNPIKE
CARR POND ROAD
TOWN OF EAST GREENWICH
BIG RIVER ROAD
KITT'S CORNER ROAD
WEAVER HILL ROAD
CAPWELL MILL POND
CARR RIVER
MUD BOTTOM BROOK
SAWMILL ROAD
YARD POND ROAD
YARD POND
TOWN HILL ROAD
NOOSENECK HILL ROAD
NOOSENECK RIVER
SWEET POND
TARBOX POND
CARR POND
CLUB HOUSE TRAIL
BATES TRAIL
HOPKINS HILL ROAD
Plat No. 55
Plat No. 56
100' EASEMENT TO THE NARRAGANSETT ELECTRIC COMPANY
SWEET RIVER
CONDON MILL ROAD
HENRY BROWN ROAD
NEW LONDON TURNPIKE
WEST SWEETS ROAD
RATHBON POND
TOWN OF EXETER
COUNTY OF WASHINGTON
Last revision to master: 2008 (JUN'08) (DEC'08)
NOTE:
See Plat Index for legend to map symbols.
This plat is a graphical representation of property boundaries and does not establish title nor legal boundaries.
NOTE:
Approximate cemetery locations shown are by others using GPS technology and may not meet map accuracy standards.
GRAPHIC SCALE
(1:12000)
FEET
METERS
N